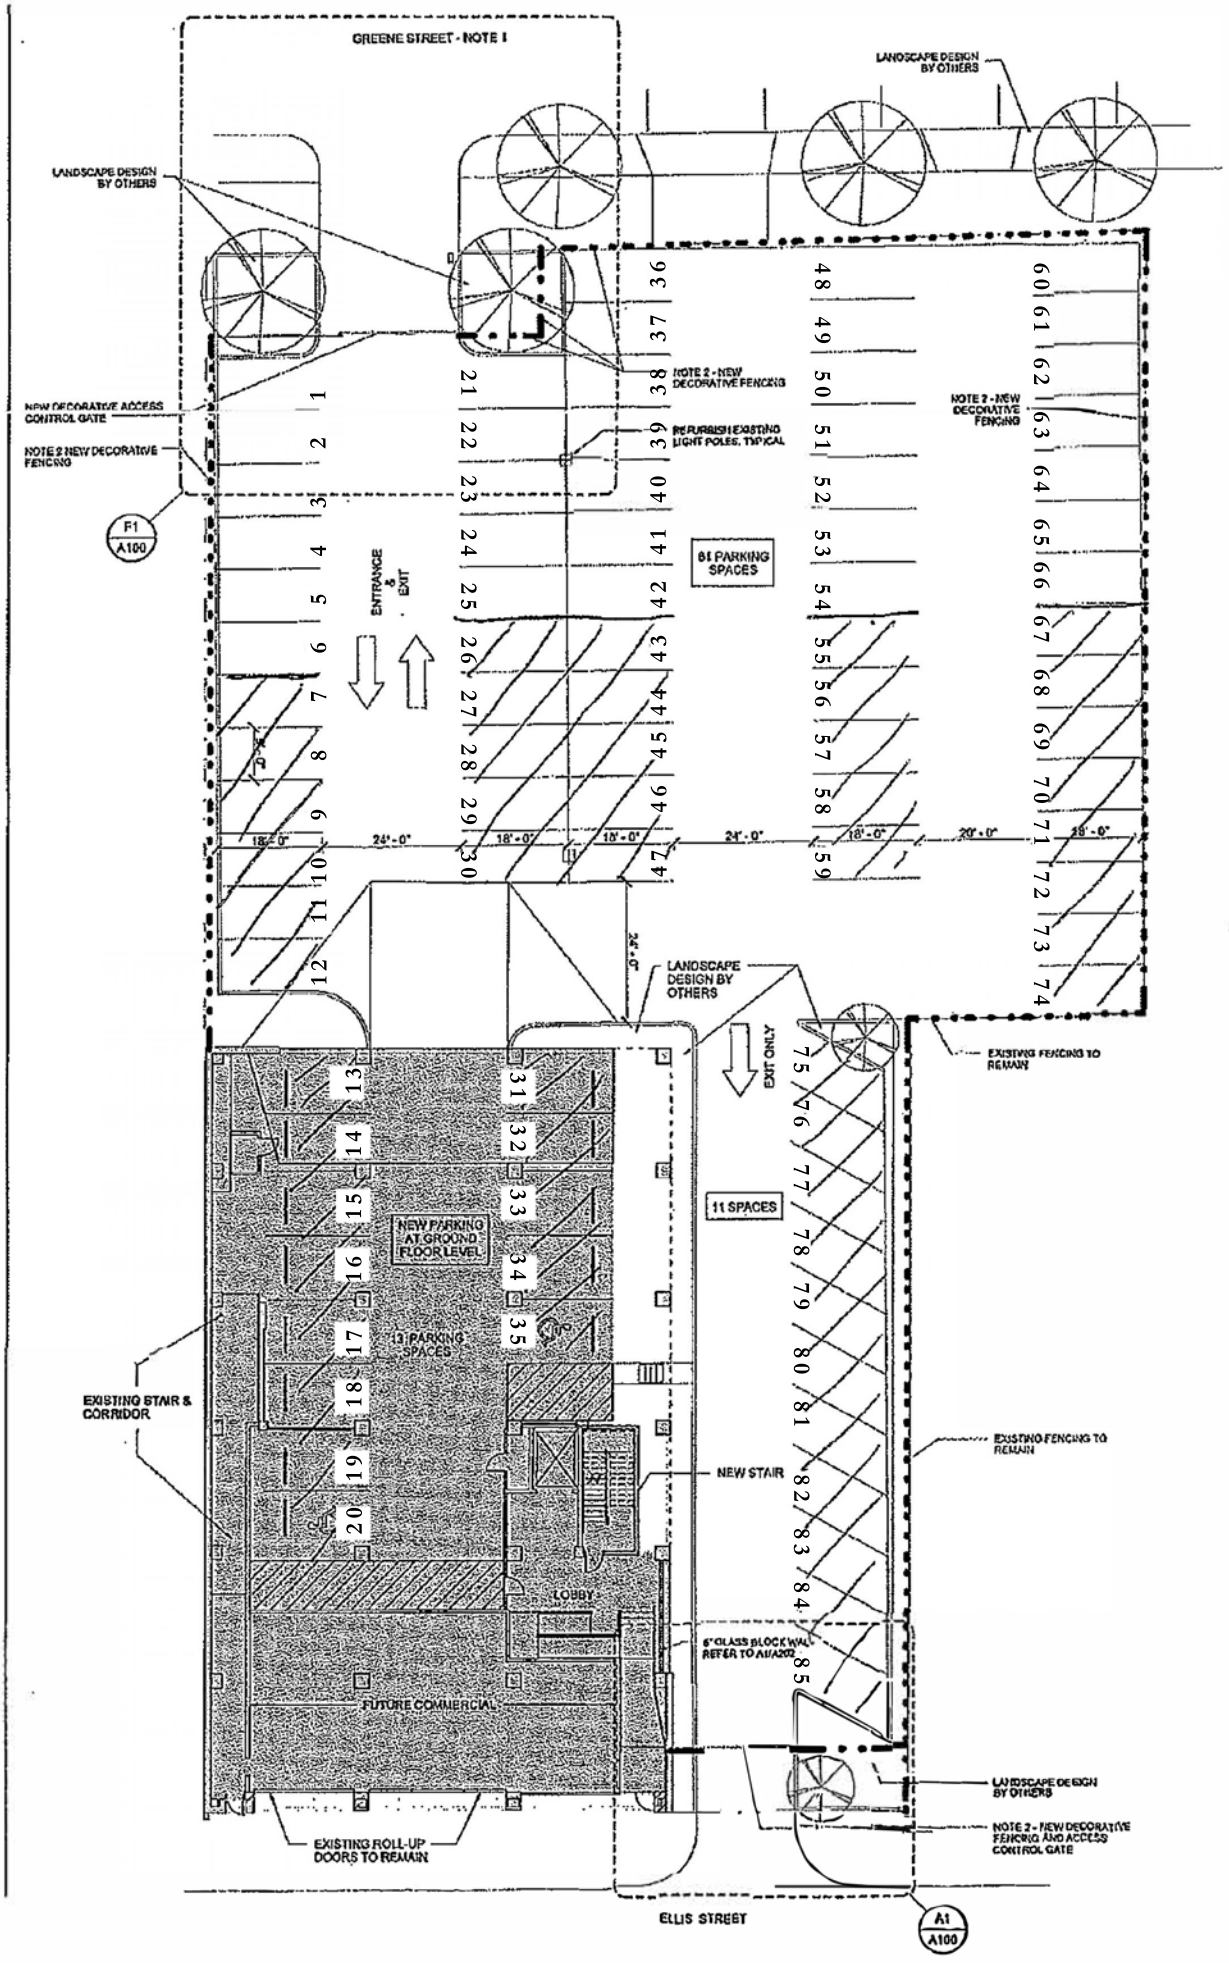
GREENE STREET - NOTE 1
LANDSCAPE DESIGN BY OTHERS
LANDSCAPE DESIGN BY OTHERS
NEW DECORATIVE ACCESS CONTROL GATE
NOTE 2 NEW DECORATIVE FENCING
F1
A100
NOTE 2 - NEW DECORATIVE FENCING
REFURBISH EXISTING LIGHT POLES, TYPICAL
NOTE 2 - NEW DECORATIVE FENCING
ENTRANCE & EXIT
61 PARKING SPACES
18'-0"
24'-0"
18'-0"
18'-0"
24'-0"
18'-0"
20'-0"
28'-0"
LANDSCAPE DESIGN BY OTHERS
EXIT ONLY
EXISTING FENCING TO REMAIN
11 SPACES
NEW PARKING AT GROUND FLOOR LEVEL
13 PARKING SPACES
EXISTING STAIR & CORRIDOR
NEW STAIR
EXISTING FENCING TO REMAIN
LOBBY
6" GLASS BLOCK WALL REFER TO A1/A200
FUTURE COMMERCIAL
LANDSCAPE DESIGN BY OTHERS
NOTE 2 - NEW DECORATIVE FENCING AND ACCESS CONTROL GATE
EXISTING ROLL-UP DOORS TO REMAIN
ELLIS STREET
A1
A100